

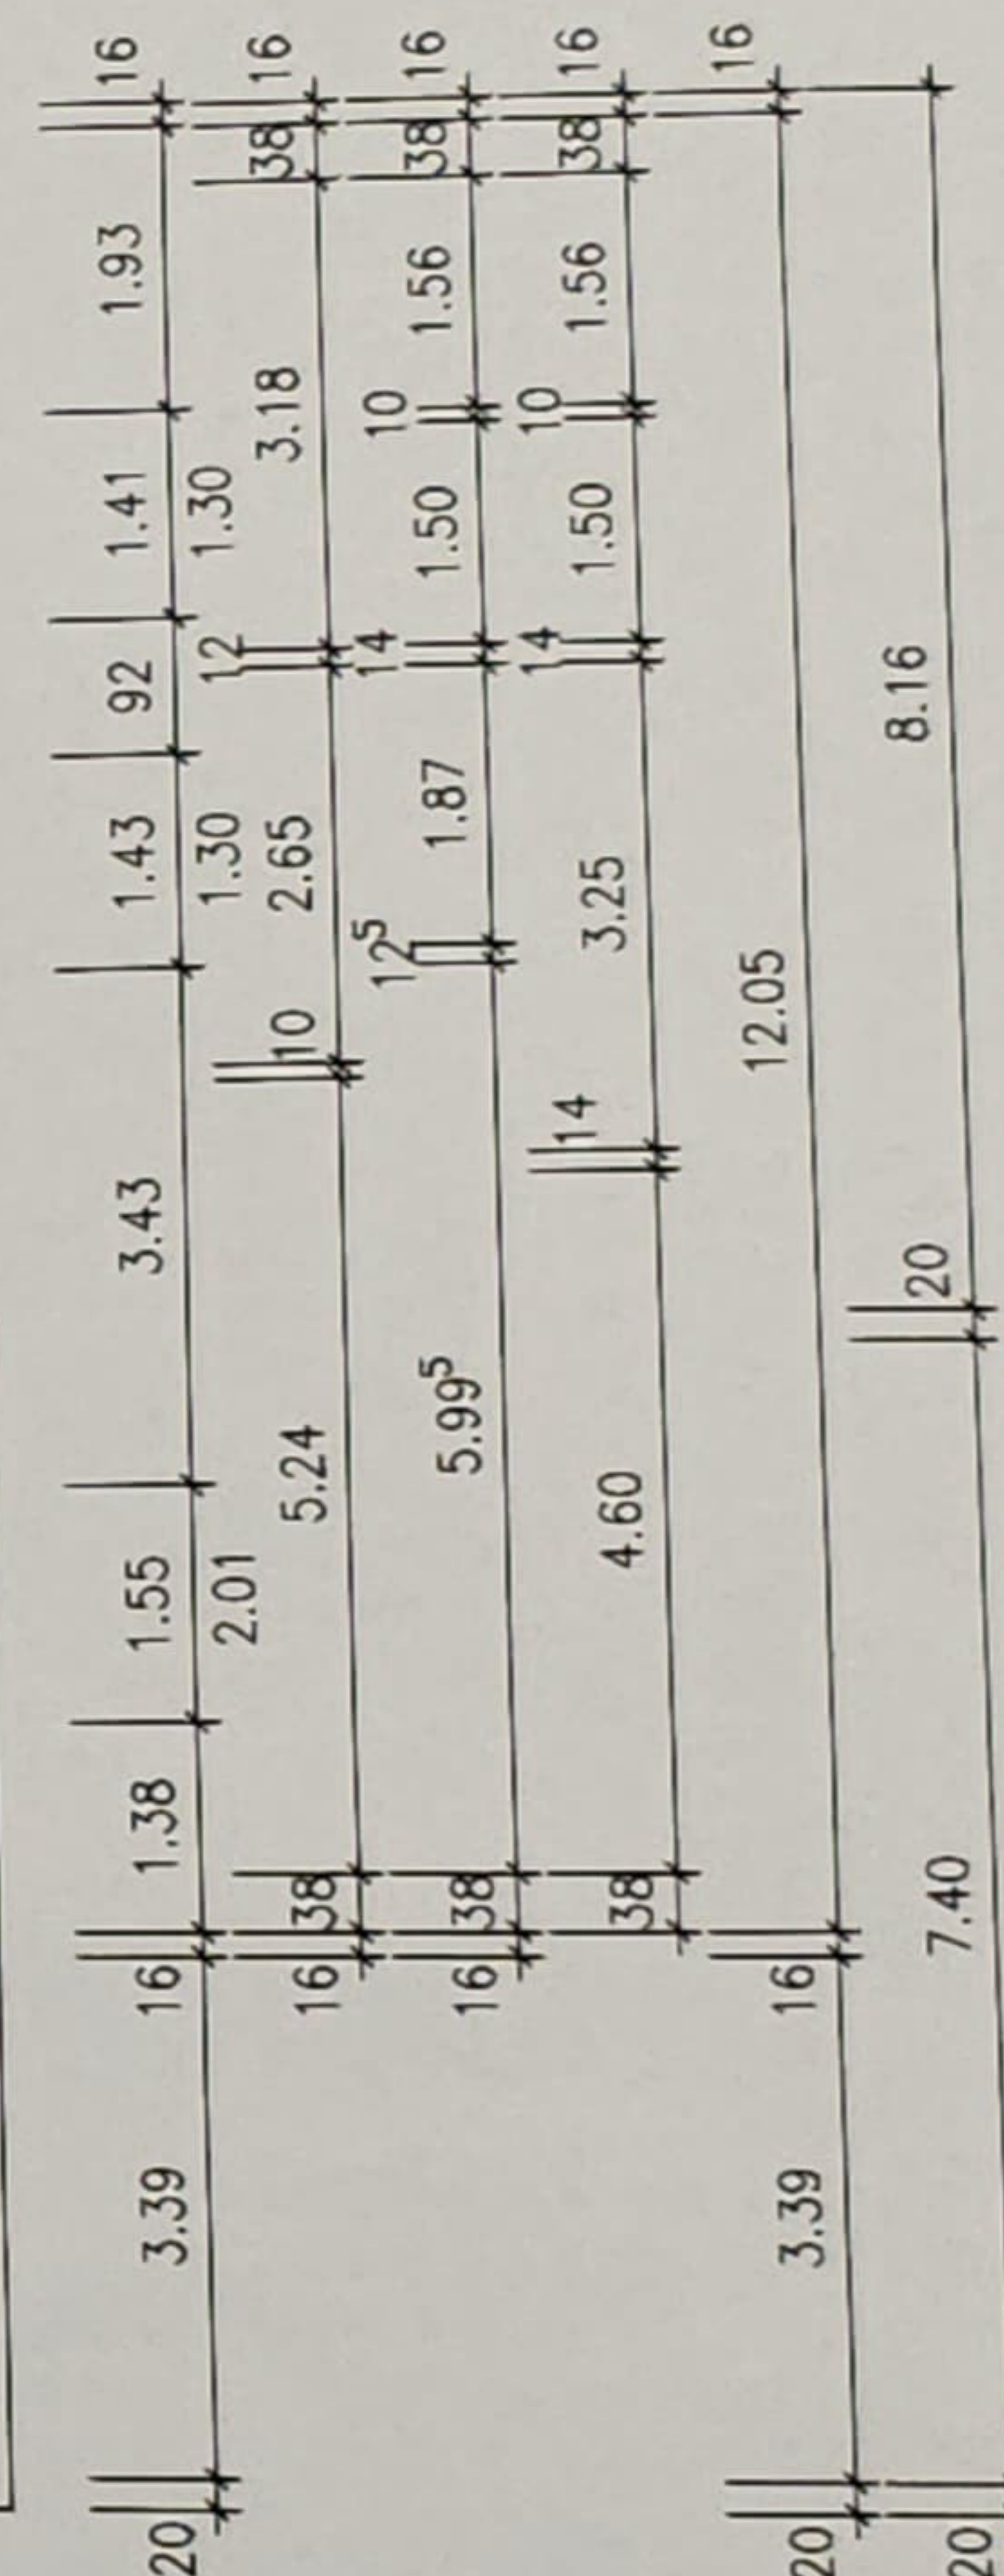
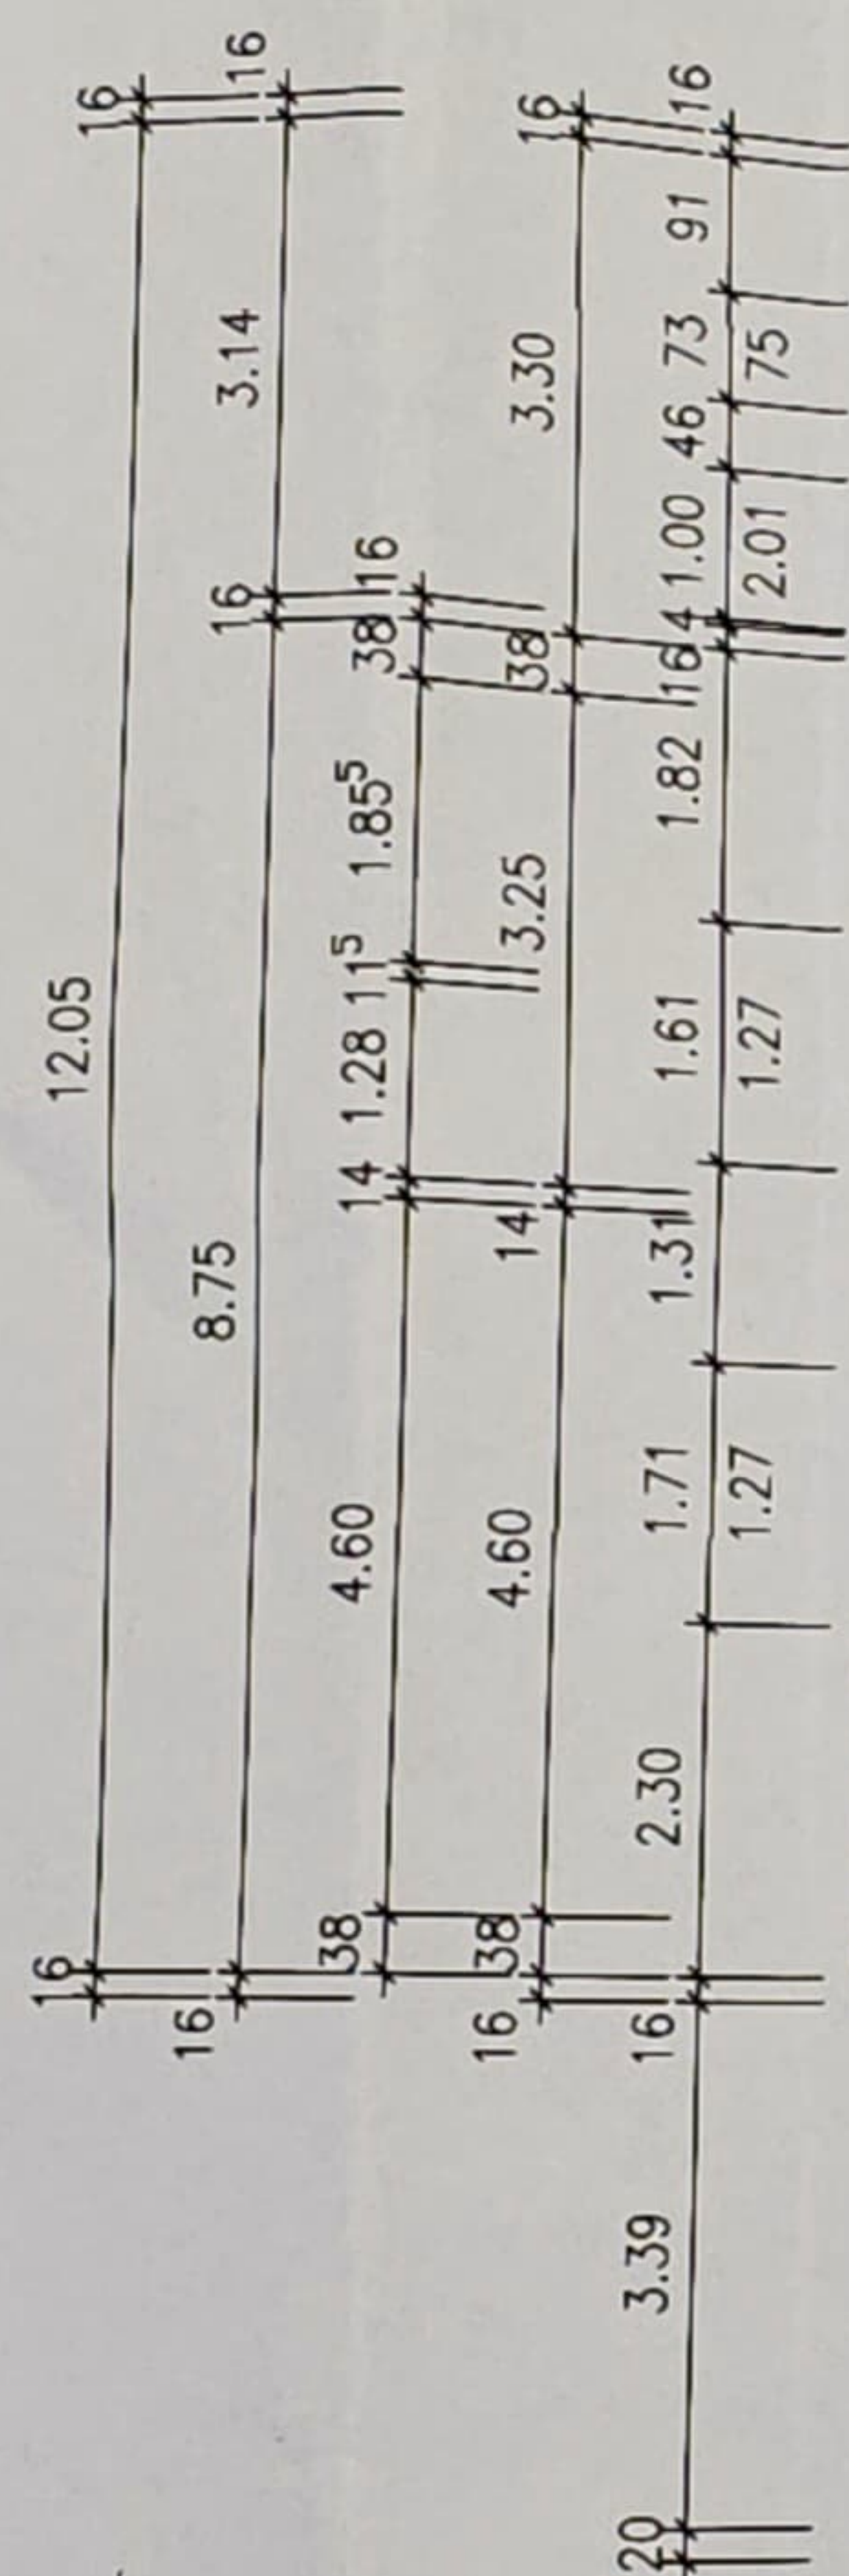
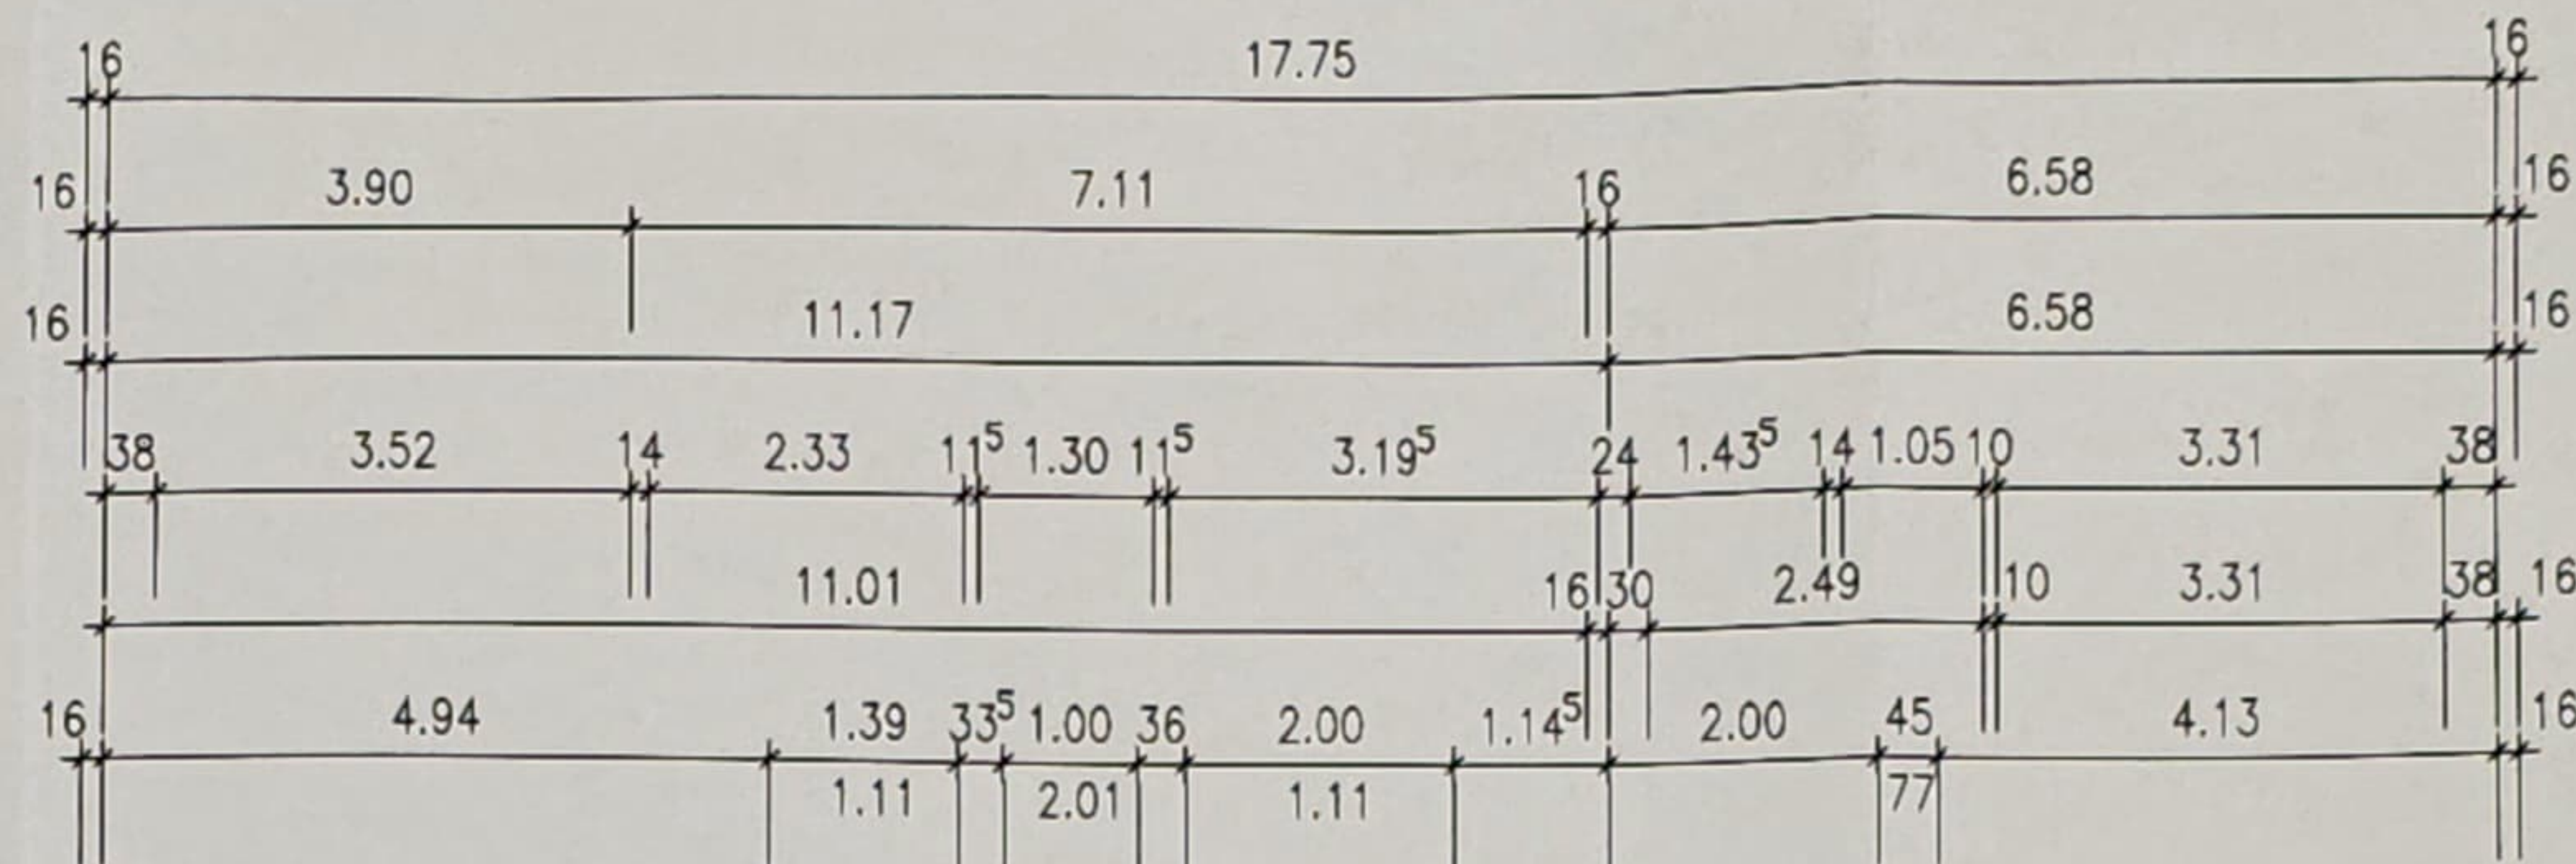


Grundriss OG M = 1 : 100

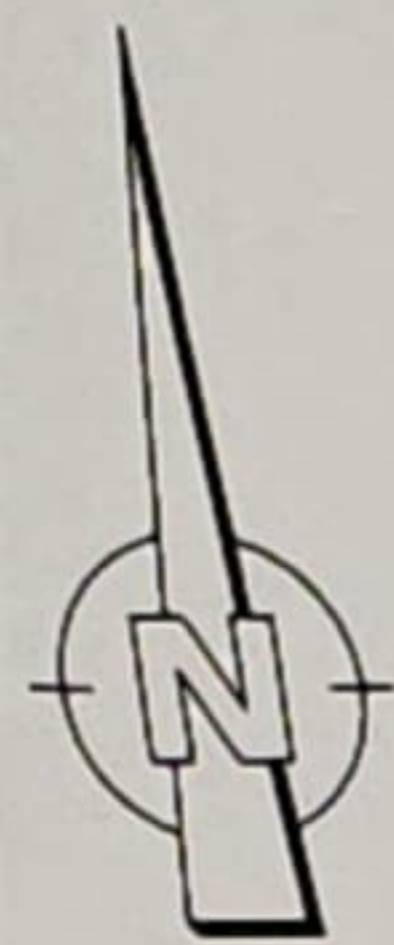

o 6m
0,6 (1,0)
PD max.20°
max.35°

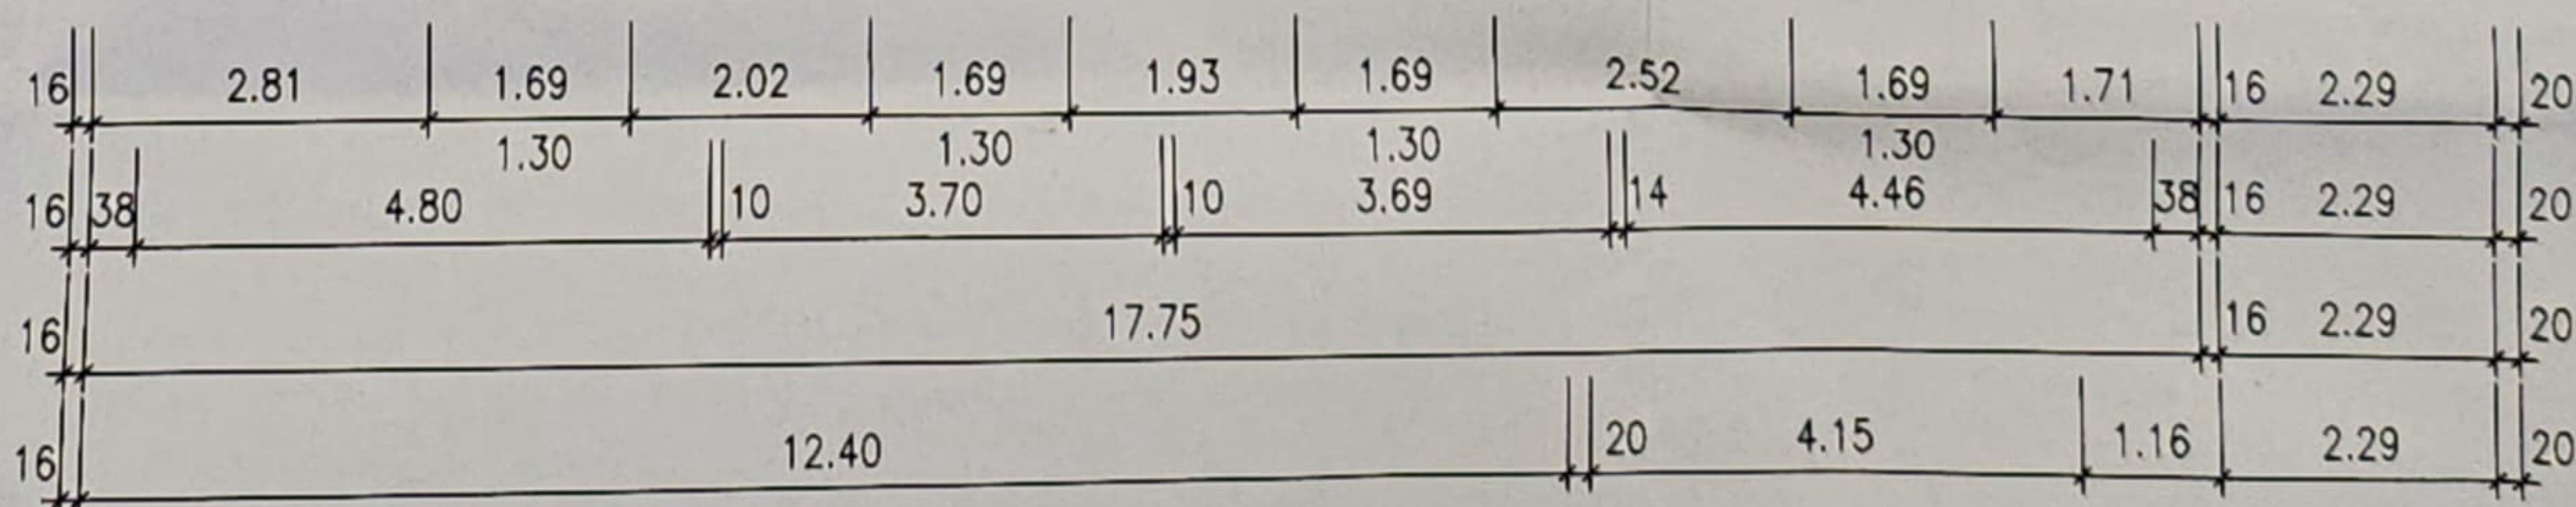

Grundriss DG M = 1 : 100